U:\2024\BM240044_EMc_Bunnythorpe_Renewable_Energy_Park\CAD\BM240044_001_LandscapeMitigationPlantingPlan.dwg

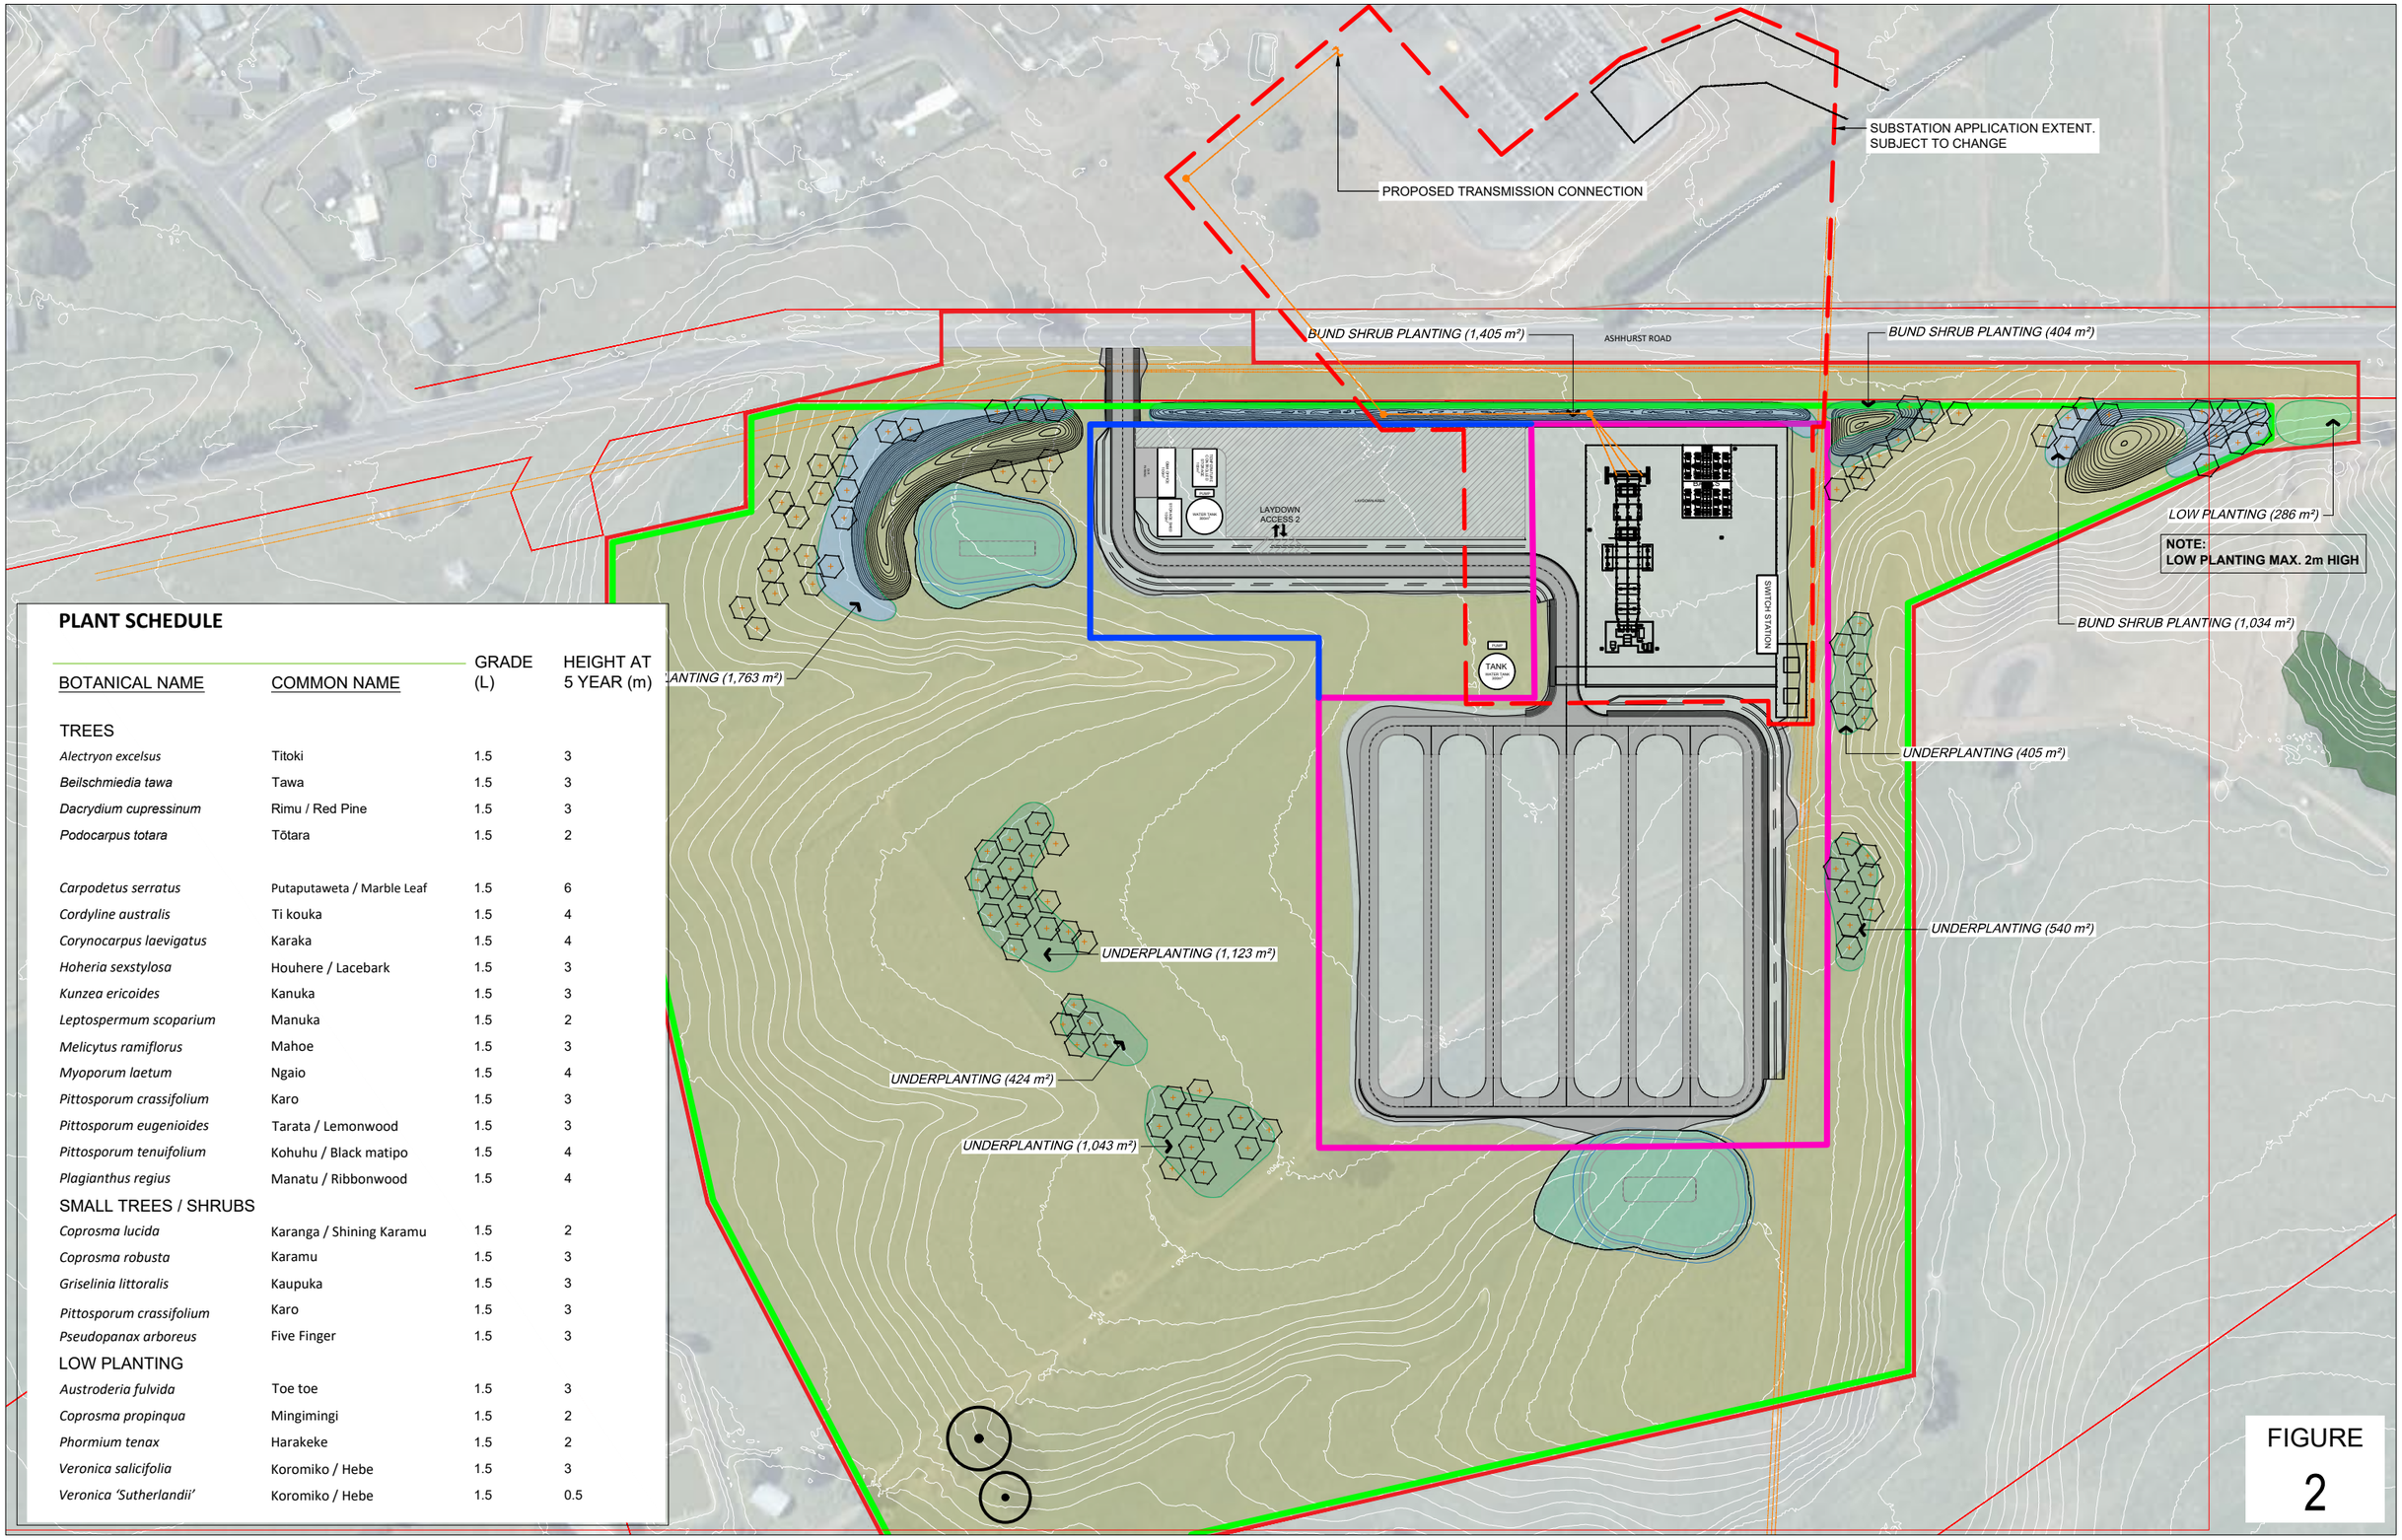

PLANT SCHEDULE

BOTANICAL NAME	COMMON NAME	GRADE (L)	HEIGHT AT 5 YEAR (m)
TREES			
Alectryon excelsus	Titoki	1.5	3
Beilschmiedia tawa	Tawa	1.5	3
Dacrydium cupressinum	Rimu / Red Pine	1.5	3
Podocarpus totara	Tōtara	1.5	2
Carpodetus serratus	Putaputaweta / Marble Leaf	1.5	6
Cordyline australis	Ti kouka	1.5	4
Corynocarpus laevigatus	Karaka	1.5	4
Hoheria sexstylosa	Houhere / Lacebark	1.5	3
Kunzea ericoides	Kanuka	1.5	3
Leptospermum scoparium	Manuka	1.5	2
Melicytus ramiflorus	Mahoe	1.5	3
Myoporum laetum	Ngaio	1.5	4
Pittosporum crassifolium	Karo	1.5	3
Pittosporum eugenioides	Tarata / Lemonwood	1.5	3
Pittosporum tenuifolium	Kohuhu / Black matipo	1.5	4
Plagianthus regius	Manatu / Ribbonwood	1.5	4
SMALL TREES / SHRUBS			
Coprosma lucida	Karanga / Shining Karamu	1.5	2
Coprosma robusta	Karamu	1.5	3
Griselinia littoralis	Kaupuka	1.5	3
Pittosporum crassifolium	Karo	1.5	3
Pseudopanax arboreus	Five Finger	1.5	3
LOW PLANTING			
Austroderia fulvida	Toe toe	1.5	3
Coprosma propinqua	Mingimingi	1.5	2
Phormium tenax	Harakeke	1.5	2
Veronica salicifolia	Koromiko / Hebe	1.5	3
Veronica 'Sutherlandii'	Koromiko / Hebe	1.5	0.5

Boffa Miskell

www.boffamiskell.co.nz

This plan has been prepared by Boffa Miskell Limited on the specific instructions of our Client. It is solely for our Client's use in accordance with the agreed scope of work. Any use or reliance by a third party is at that party's own risk. Where information has been supplied by the Client or obtained from other external sources, it has been assumed that it is accurate. No liability or responsibility is accepted by Boffa Miskell Limited for any errors or omissions to the extent that they arise from inaccurate information provided by the Client or any external source.

Data Sources:

Projection:

Legend

- EXISTING PLANTATION
- AREA RE-SEEDED WITH GRASS MIX
- ATTENUATION BASIN
- BUND SHRUB MIX
- UNDERPLANTING
- LOW PLANTING
- EXISTING TREE TO BE RETAINED
- PROPOSED TREE
- EXTENT OF WORKS
- EXTENT OF SUBSTATION APPLICATION
- DEER FENCING
- SECURITY FENCING (with barb wire & electrified)
- SECURITY FENCING (with barb wire but not electrified)

Bunnythorpe BESS LVA

Landscape Mitigation Planting

| Date: 24/11/2024 | Revision: 5 |

Plan prepared for Meridian Energy by Boffa Miskell Limited

Project Manager: **emmamc@boffamiskell.co.nz** | *Drawn:* SSr | *Checked:* EMc