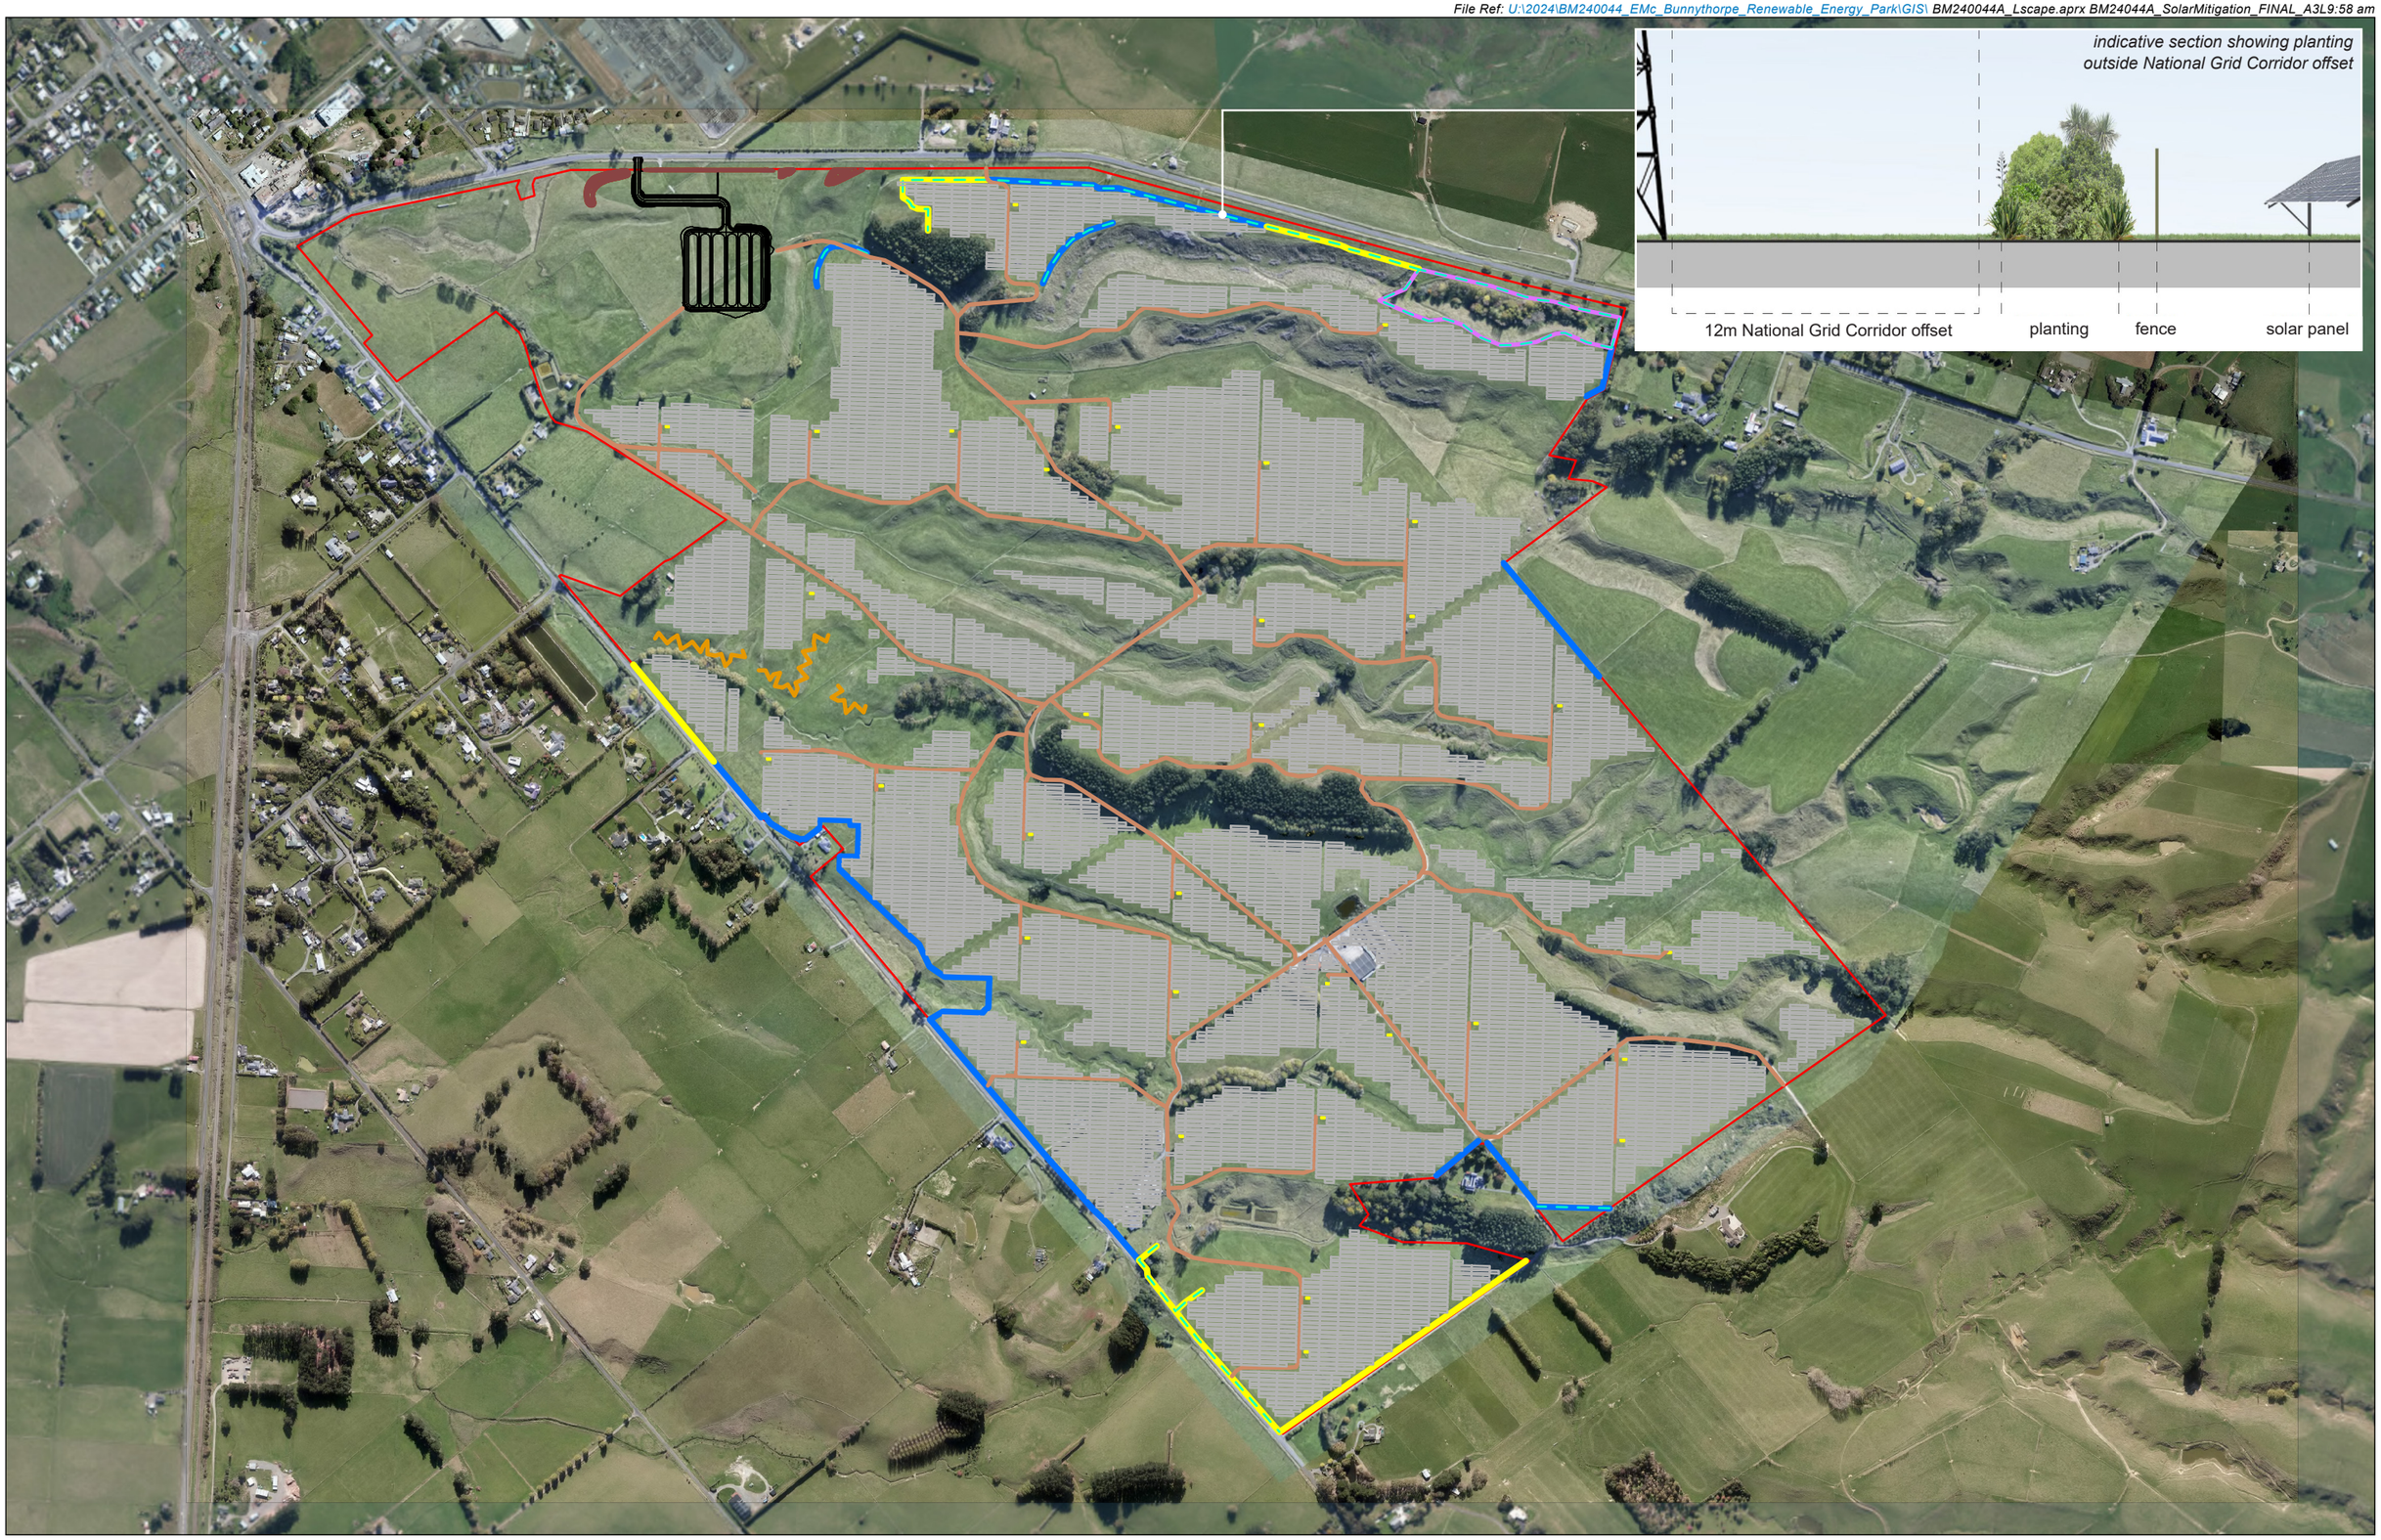

Boffa Miskell

www.boffamiskell.co.nz

This plan has been prepared by Boffa Miskell Limited on the specific instructions of our Client. It is solely for our Client's use in accordance with the agreed scope of work. Any use or reliance by a third party is at that party's own risk. Where information has been supplied by the Client or obtained from other external sources, it has been assumed that it is accurate. No liability or responsibility is accepted by Boffa Miskell Limited for any errors or omissions to the extent that they arise from inaccurate information provided by the Client or any external source.

0 240 m

1:10,000 @ A3

Data Sources: Eagle Technology, Land Information New Zealand, GEBCO, Community maps contributors

Projection: NZGD 2000 New Zealand Transverse Mercator

LEGEND

- Proposed Solar Farm - Boundary
- Proposed Solar Panel
- Proposed (or upgraded) Access Track
- Proposed PSU
- Consented BESS Bunds
- Consented BESS Development

Proposed Mitigation Planting

- Native Screen Planting
- Gully Planting (6+m tall, augmenting existing vegetation)
- Exotic Hedge (maintained at 6m tall)
- Individual Trees - replacement planting
- Glint and Glare Mitigation

BUNNYTHORPE SOLAR FARM

Planting Mitigation Plan

Date: 25 September 2025 | Revision: 0

Plan prepared for Meridian Energy Limited by Boffa Miskell Limited

Project Manager: emma.mcrae@boffamiskell.co.nz | Drawn: AGa | Checked: EMc

Figure 4